
PROPOSED ADMINISTRATION BLOCK BUILDING OF

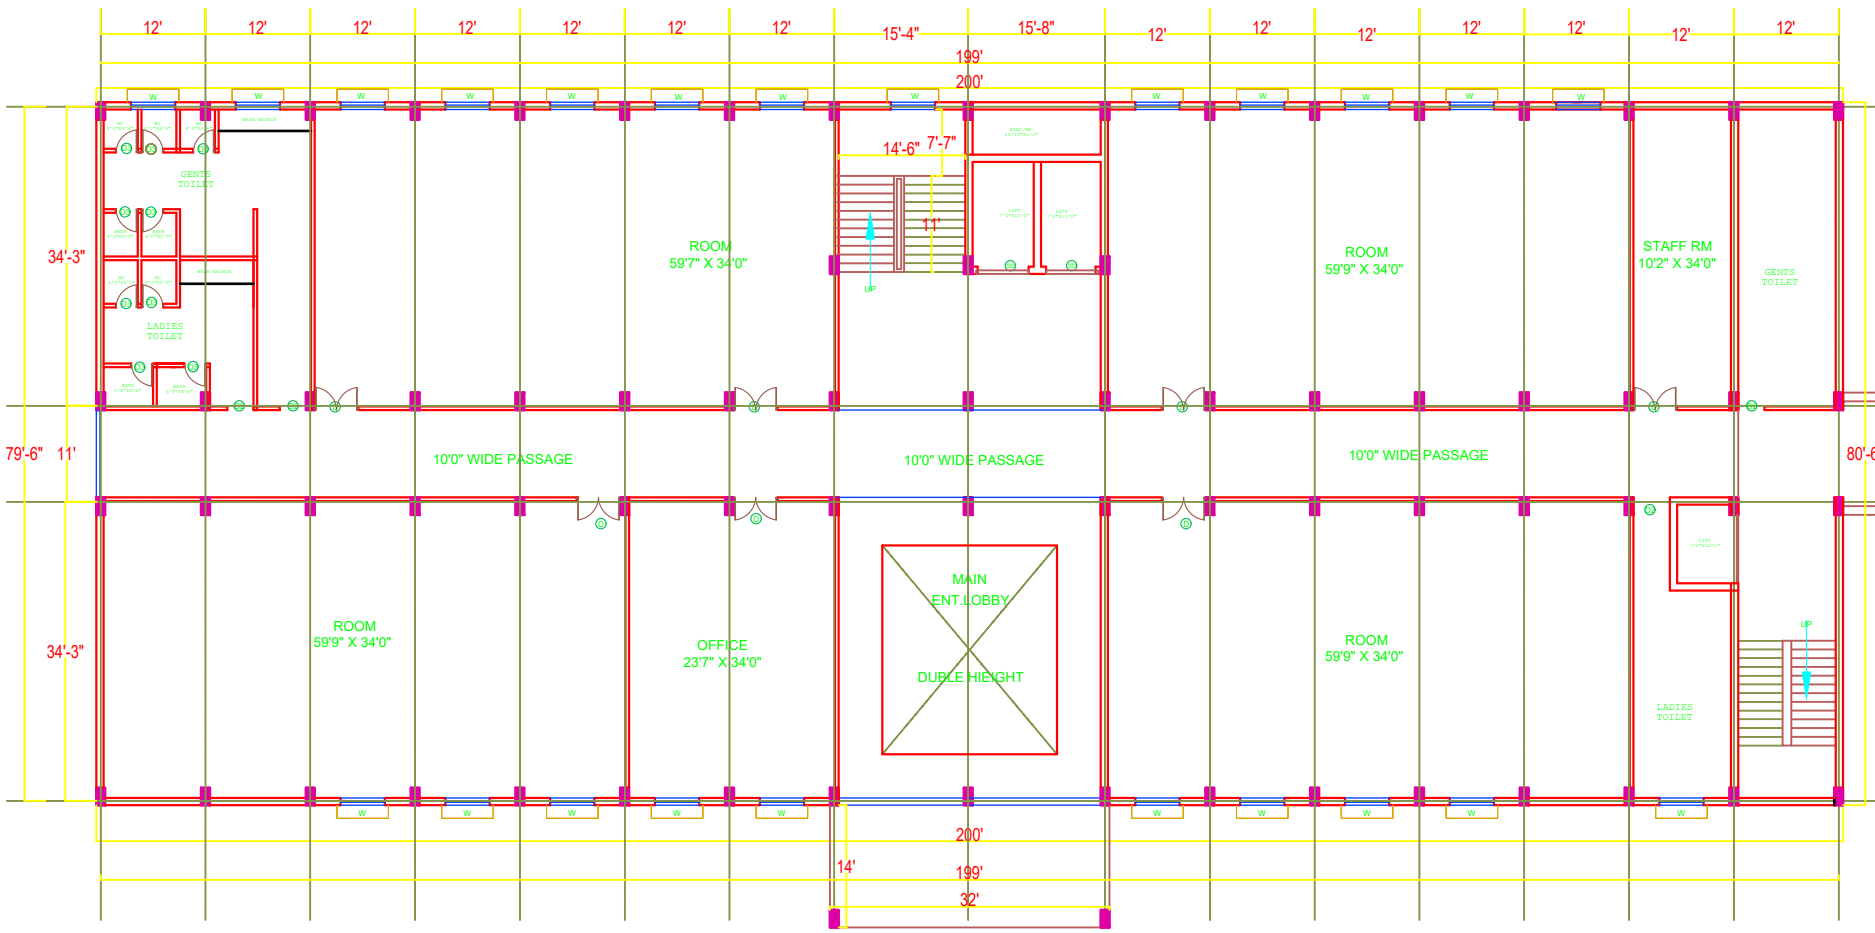

GROUND+5 FLOOR PLAN

SPECIFICATION

01.FOUNDATION: ISOLATED COMBINED R.C.C.PILE FOUNDATION AS/

02.SUPER STRUCTURE: R.C.C. FRAME STRUCTURE AND FIRST CLASS BRICK WORK

03. FLOORING: 0.25 TH.I.P.S. FLOORING OVER 0.125 TH DRY RAMMED KHOA OVER 0.075TH. BRICK FLAT SOLING OVER LOCAL SAND FILLING.

04. ROOF : 0.10 TH. R.C.C. SLAB WITH 0.125TH. LIME TERRACING.


05. WOOD WORK: TEAK WOOD FRAME AND SAL WOOD SHUTTERS ALL THE DOORS AND WINDOWS.

06. PLASTER: 0.015TH. CEMENT PLASTER 1:6 BOTH SIDE OF WALL.

07. FINISHING: INSIDE TWO COATS WHITE WASH AND OUTSIDE COLOUR WASH.

08. ELECTRICAL: CONCEALED P.V.C. CONDUIT WIRING WITH STANDARD ELECTRICAL ACCESSORIES ADEQUATE LIGHT / POWER POINTS ELECTRICAL FITTINGS LIKE TUBE' BULB ETC.

09. WATER SUPPLY: ROUND THE CLOCK WATER SUPPLY BY MEANS OF OWN

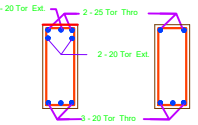

SCHEDULE OF DOOR'S & WINDOW'S

TYPE	WIDTH	HEIGHT	SILL LV.	LINTEL LV.	DIMENSSION	REMAERKS
D	4'0"	7'0"	0'0"	7'0"	4'0"X7'0"	FLUSH DOOR
D1	3'6"	7'0"	0'0"	7'0"	3'6"X7'0"	DO
D2	3'0"	7'0"	0'0"	7'0"	3'0"X7'0"	DO
D3	2'6"	7'0"	0'0"	7'0"	2'6"X7'0"	DO
W1	4'0"	5'6"	3'0"	8'6"	4'0"X5'6"	GLASSWOOD PANEL
W2	3'0"	5'6"	3'0"	8'6"	4'0"X5'6"	DO
V	2'0"	2'6"	6'0"	8'6"	2'0"X2'6"	DO

SCHEDULE OF COLUMN

Sl.No.	COLUMN NAME	SIZE	MIX	REINFORCEMENT MAIN	REINFORCEMENT LAT. TIES
1.	C1	12"X24"	M20 (1:1½:3)	6-20H-16 mm tor	FOR 12 NO'S MAIN REINF.
2.					

SCHEDULE OF PILES

PILE M. N.	DIA M. M	D/S. DIA D/S	NO. OF D/S	DEPTH M.	STEEL	RINGS	CAST CUTT	NO. OF PILES
P1	12"	2'0"	2	15'0"	5-12Ø	8Ø@200C.C.		

PROPOSED FOR :

SCALE	DATE	NORTH OF LINE	DRG NO.
1"-4'-0"			01
Sheet title	sig of Architect		drawn by
PLAN	Ar. Binod Kr. Singh		